


## SECTION A-A POND - 2

SCALE: H. 1"= 10' - V. 1" =2'

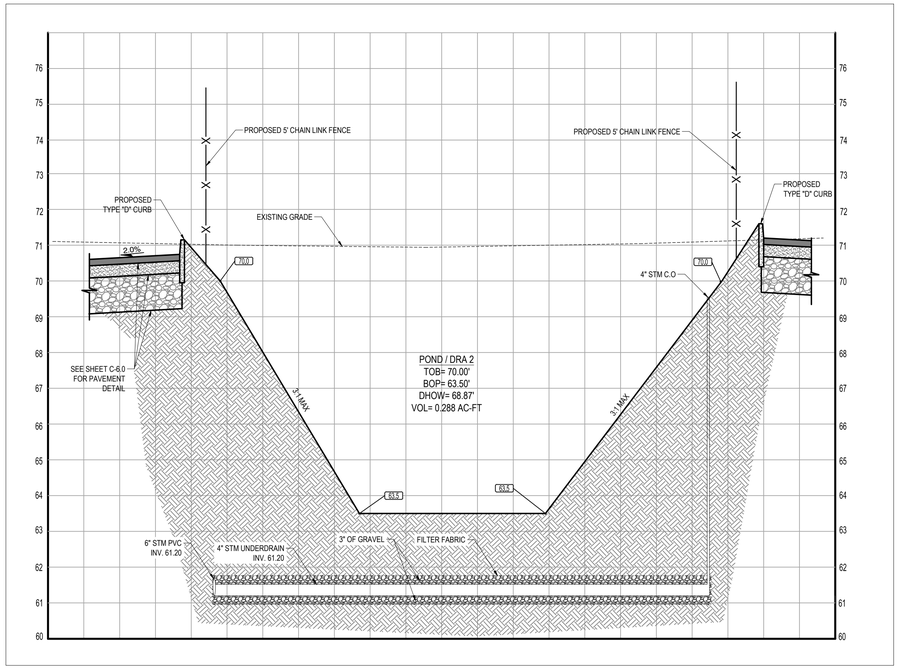


## SECTION C-C

SCALE: H. 1"= 10' - V. 1" =2'

15

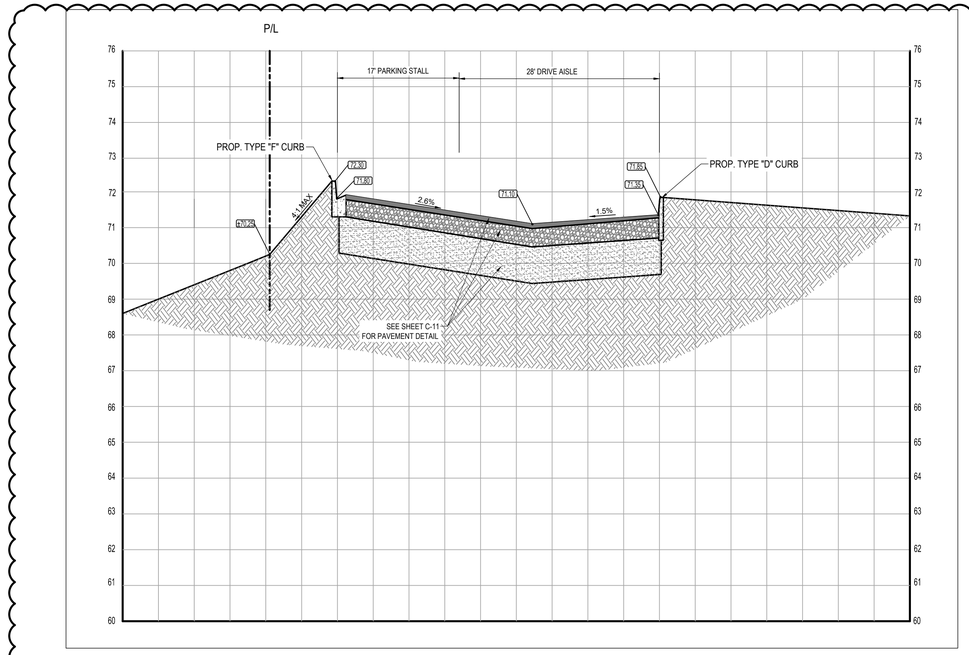


## SECTION B-B POND - 1

SCALE: H. 1"= 10' - V. 1" =2'

16

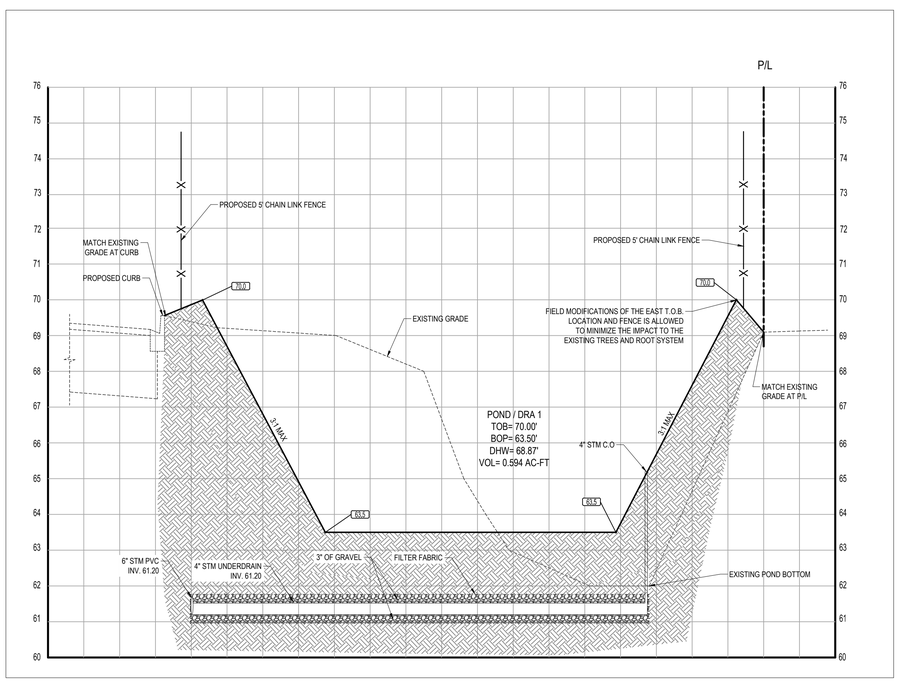


## SECTION D-D

SCALE: H. 1"= 10' - V. 1" =2'

18


THOMAS ENGINEERING GROUP
CIVIL ENGINEERS • PROJECT MANAGERS • LAND PLANNING • LANDSCAPE ARCHITECTS
6300 NW 31st AVE. FT. LAUDERDALE, FL 33309 P: 954-202-7000
1502 W. FLETCHER AVE. UNIT NO. 101 TAMPA, FL 33612 P: 813-379-4100
125 W INDIANTOWN RD. SUITE 206 JUPITER, FL 33458 P: 561-203-7603

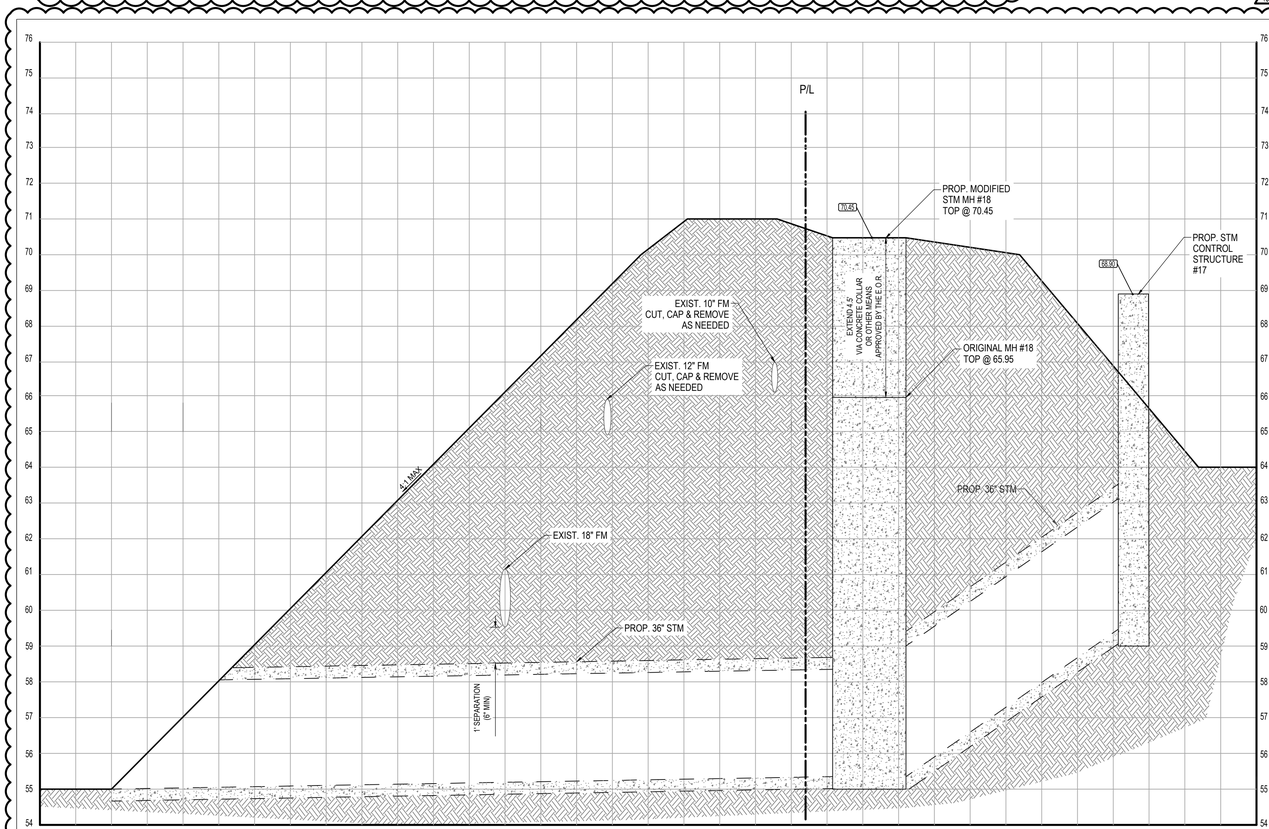
### REVISIONS

| REV | DATE | COMMENT | BY |
|---|---|---|---|
| 11 | 06/16/22 | REV PER SJRWMD COMM. DATED 2/16/22 | CTD |
| 12 | 06/28/22 | CHANGE BULLETIN #2 | CTD |
| 13 | 08/16/22 | REV CONTROL STR PER ERP COMMENTS | CTB |
| 14 | 09/14/22 | CHANGE BULLETIN #4 | CTD |
| 15 | 10/18/22 | CHANGE BULLETIN #5 | CTD |
| 16 | 11/30/22 | CHANGE BULLETIN #6 (REVISED) | CTD |
| 17 | 12/15/22 | REV PER CITY COMM. DATED 12/14/22 | CTD |
| 18 | 12/27/22 | REV PER RFI #39 - #41 | CTD |
| 19 | 01/25/23 | CHANGE BULLETIN #7 | CTD |
| 10 | 06/06/22 | REV PER ENGINEER | CTD |

811 KNOW WHAT'S BELOW ALWAYS CALL 811 BEFORE YOU DIG
It's fast. It's free. It's the law.
www.callsunshine.com

CB #7
1/25/2023

| | |
|---|---|
| PROJECT No.: | FT200034 |
| DRAWN BY: | AAM |
| CHECKED BY: | EMM |
| DATE: | 03/17/2021 |
| SCALE: | AS NOTED |
| CAD I.D.: | FT200034 - X SETC |

PROJECT:

**ROOMS TO GO**
**S.W. COLLEGE ROAD**
**S.E. 27th AVE**

FOR

**PERIMETER DEVELOPMENT, LLC**

2800 & 2832 COLLEGE ROAD
CITY OF OCALA
MARION COUNTY, FLORIDA


THOMAS ENGINEERING GROUP
1502 W. FLETCHER AVE, SUITE 101
TAMPA, FLORIDA 33612
Phone: (813) 379-4100
Fax: (813) 379-4040
www.ThomasEngineeringGroup.com


CRAIG T. BOISSEAU LICENSE No. 67551 STATE OF FLORIDA PROFESSIONAL ENGINEER

CRAIG T. BOISSEAU, P.E.
January 25, 2023
FLORIDA LICENSE No. 67551
FLORIDA BUSINESS CERT. OF AUTH. No. 27528

SHEET TITLE:

**CROSS SECTIONS**

SHEET NUMBER:

**C-12**
OF