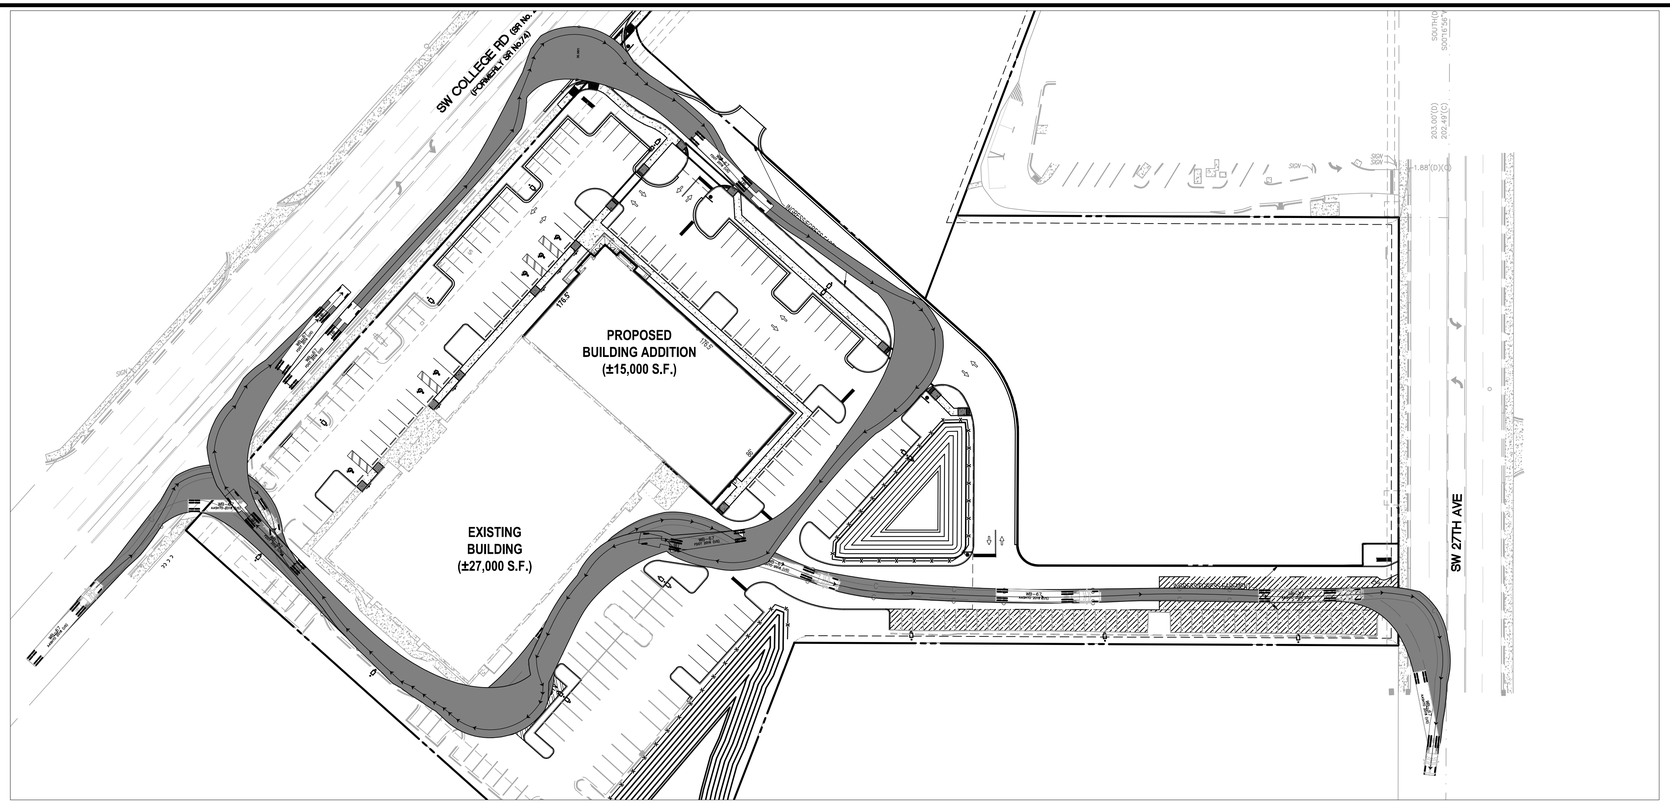

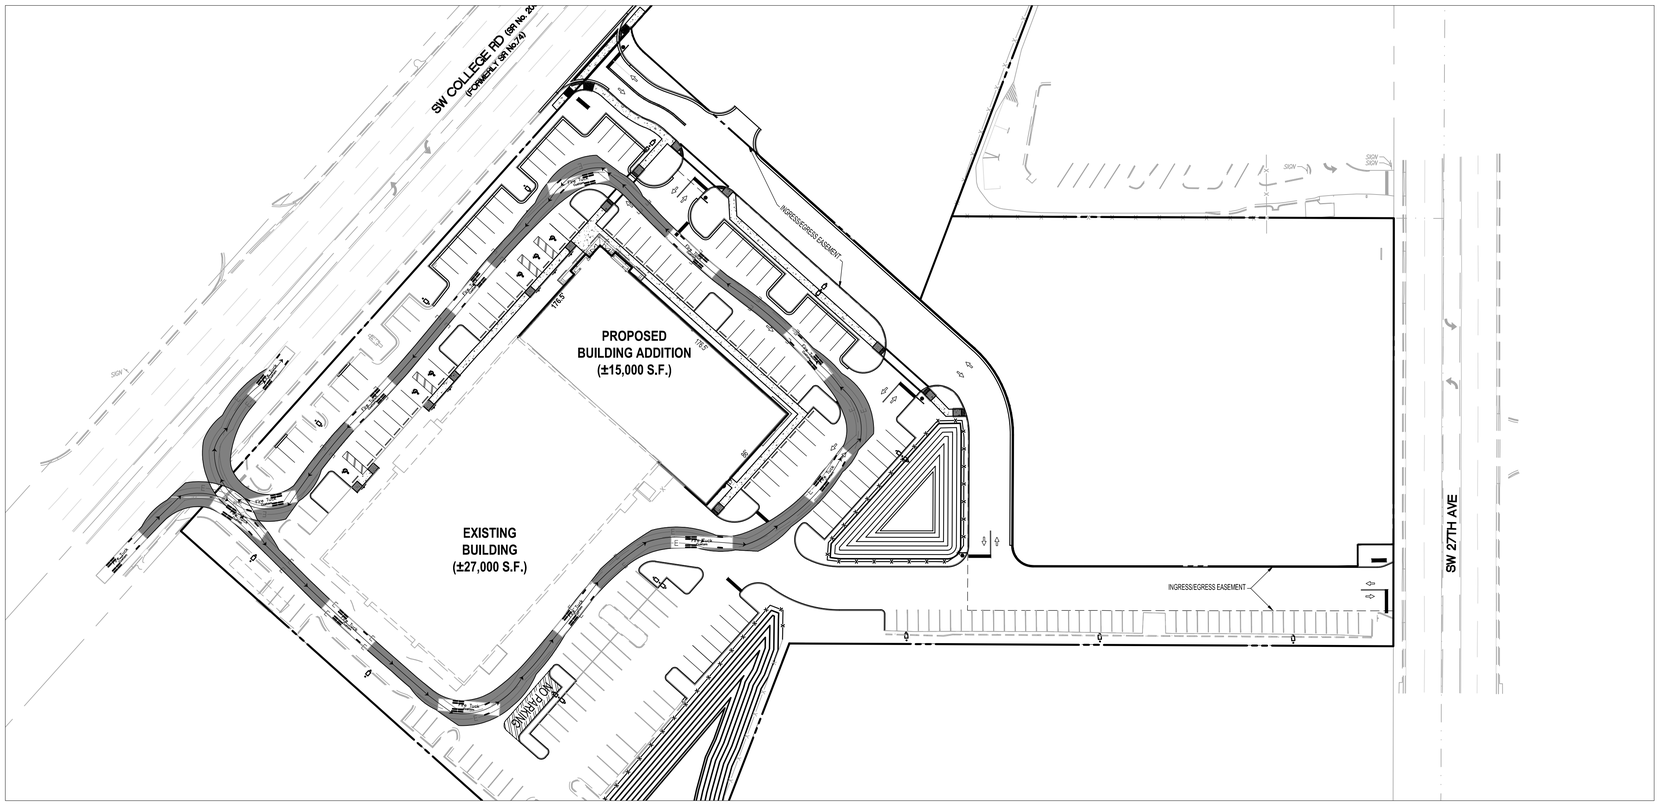

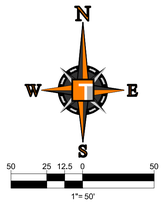

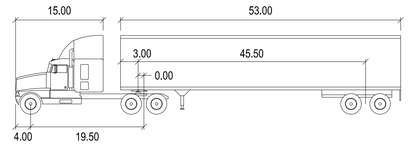

WB-67

	feet		
Tractor Width	: 8.00	Lock to Lock Time	: 6.0
Trailer Width	: 8.50	Steering Angle	: 28.4
Tractor Track	: 8.00	Articulating Angle	: 75.0
Trailer Track	: 8.50		

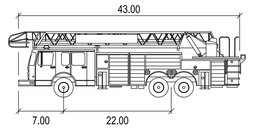

Aerial Fire Truck

	feet
Width	: 8.50
Track	: 8.50
Lock to Lock Time	: 6.0
Steering Angle	: 33.3

THOMAS ENGINEERING GROUP
CIVIL ENGINEERS · PROJECT MANAGERS · LAND PLANNING · LANDSCAPE ARCHITECTS
6300 NW 31st AVE. FT. LAUDERDALE, FL 33309 P: 954-202-7000
1502 W. FLETCHER AVE. UNIT NO. 101 TAMPA, FL 33612 P: 813-379-4100
125 W INDIANTOWN RD. SUITE 206 JUPITER, FL 33468 P: 561-203-7503

THE INFORMATION, DESIGN, AND CONTENT OF THIS PLAN, ARE PROPRIETARY AND SHALL NOT BE COPIED OR USED FOR ANY PURPOSE WITHOUT PRIOR WRITTEN AUTHORIZATION FROM THOMAS ENGINEERING GROUP, LLC. ONLY APPROVED, SIGNED AND SEALED PLANS SHALL BE UTILIZED FOR CONSTRUCTION PURPOSES. COPYRIGHT © 2020 THOMAS ENGINEERING GROUP, LLC

REVISIONS

REV	DATE	COMMENT	BY
11	06/16/22	REV PER SJRWMD COMM. DATED 2/16/22	CTD
12	06/28/22	CHANGE BULLETIN #2	CTD
3	12/29/21	REV PER FDOT ACCESS COMM. DATED 11/04/21	CTD
4	02/16/22	REV PER CITY COMM. DATED 1/5/22	CTD
5	04/08/22	REV PER FDOT DRAIN COMM. DATED 1/11/22	CTD
6	04/08/22	REV PER FDOT ACCESS COMM. DATED 1/14/22	CTD
7	04/15/22	REV PER CITY COMM. DATED 4/14/22	CTD
8	05/02/22	ADDENDUM #1	CTD
9	05/12/22	REV PER FDOT ACCESS COMM. DATED 5/6/22	CTD
10	06/06/22	REV PER ENGINEER	CTD

811 KNOW WHAT'S BELOW ALWAYS CALL 811 BEFORE YOU DIG
It's fast. It's free. It's the law.
www.callsunshine.com

CB #2
6/28/2022

PROJECT No.:	FT200034
DRAWN BY:	AAM
CHECKED BY:	EMM
DATE:	03/17/2021
SCALE:	AS NOTED
CAD I.D.:	FT200034 - VMP

PROJECT:

ROOMS TO GO
S.W. COLLEGE ROAD
S.E. 27th AVE

FOR

PERIMETER DEVELOPMENT, LLC

2800 & 2832 COLLEGE ROAD
CITY OF OCALA
MARION COUNTY, FLORIDA

THOMAS ENGINEERING GROUP
1502 W. FLETCHER AVE, SUITE 101
TAMPA, FLORIDA 33612
Phone: (813) 379-4100
Fax: (813) 379-4040
www.ThomasEngineeringGroup.com

CRAIG T. BOISSEAU LICENSE No. 67551 STATE OF FLORIDA PROFESSIONAL ENGINEER

CRAIG T. BOISSEAU, P.E.
June 27, 2022
FLORIDA LICENSE No. 67551
FLORIDA BUSINESS CERT. OF AUTH. No. 27528

SHEET TITLE:
VEHICLE MOVEMENT PLAN

SHEET NUMBER:
C-13
OF