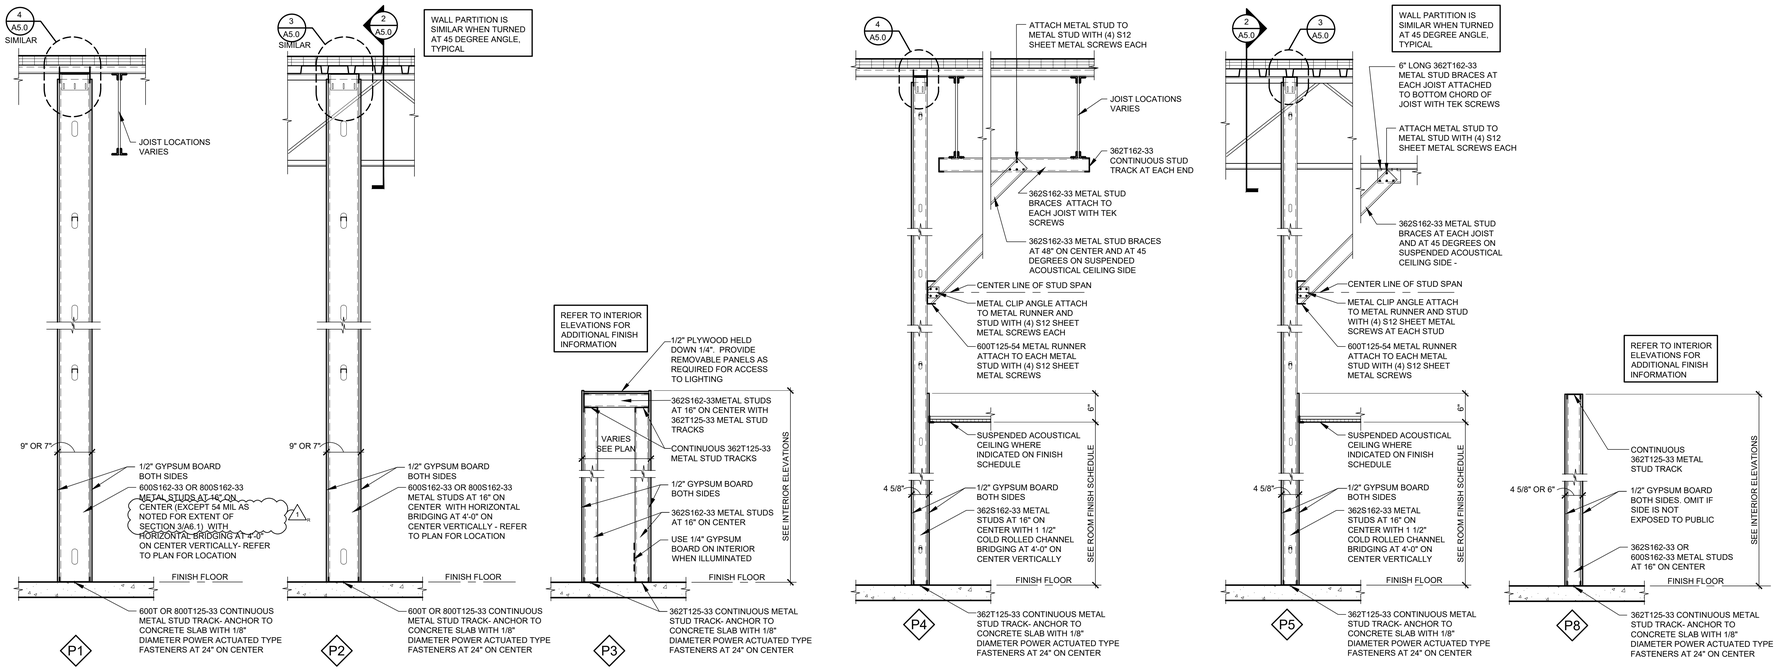

1 A5.0 PARTITION TYPES
SCALE: 3/4" = 1'-0"

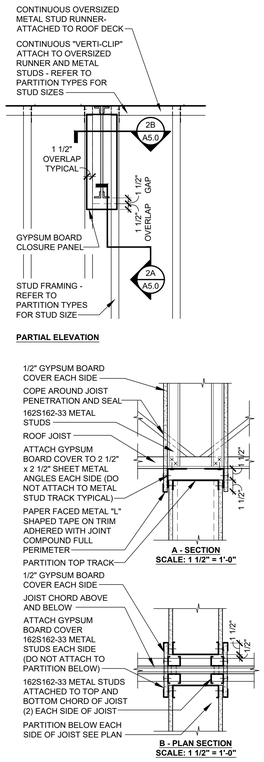

2 A5.0 PARTITION DETAIL
SCALE: 3/4" = 1'-0"

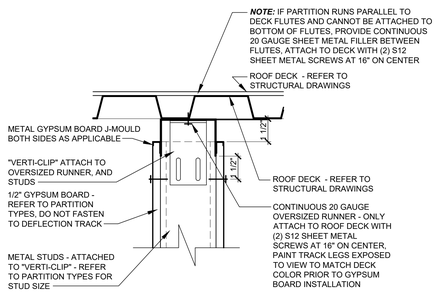

3 A5.0 PARTITION DETAIL
SCALE: 3" = 1'-0"

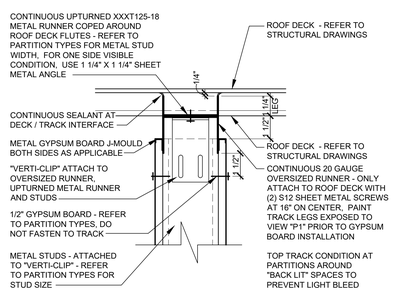

4 A5.0 PARTITION DETAIL
SCALE: 3" = 1'-0"

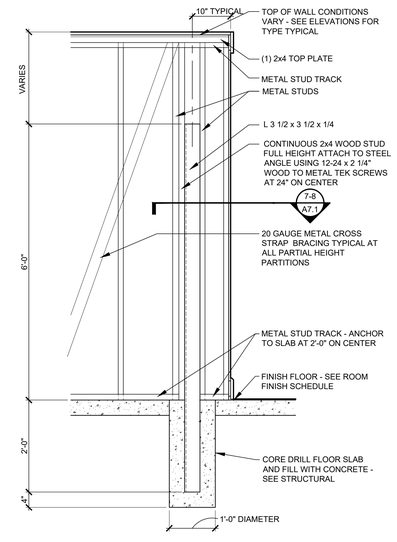

5 A5.0 PARTITION SECTION (PS)
SCALE: 3/4" = 1'-0"

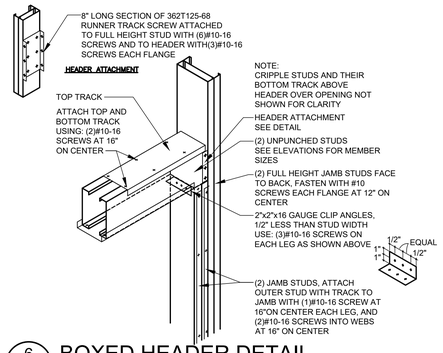

6 A5.0 BOXED HEADER DETAIL
SCALE: NOT TO SCALE

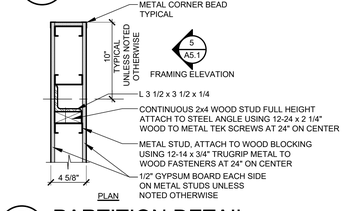

7 A5.0 PARTITION DETAIL
SCALE: 1 1/2" = 1'-0"

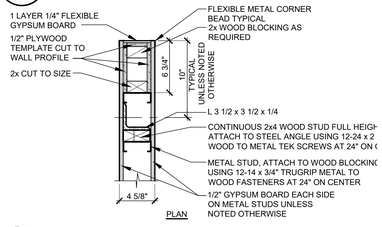

8 A5.0 PARTITION DETAIL
SCALE: 1 1/2" = 1'-0"

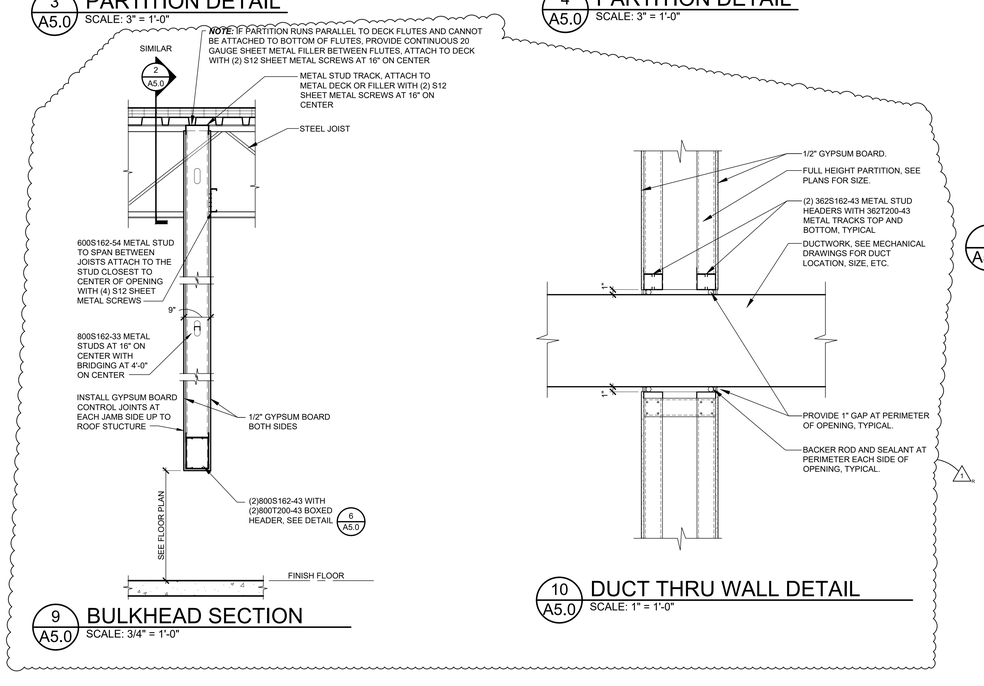

9 A5.0 BULKHEAD SECTION
SCALE: 3/4" = 1'-0"

10 A5.0 DUCT THRU WALL DETAIL
SCALE: 1" = 1'-0"

CASCO
12 Sunnen Drive, Suite 100, St. Louis, MO 63143 T: 314.821.1100

ROOMS TO GO
PATIO ADDITION
2832 SW COLLEGE ROAD
OCALA, FLORIDA 34474

No.	Description	Date
1	CHANGE BULLETIN 12	07/11/23

CONSTR. DOC. & REVISIONS

STATE OF FLORIDA
MICHAEL SCOTT SUNDERMEYER
AR100105
REGISTERED ARCHITECT
7/11/23

PROFESSIONAL OF RECORD
MICHAEL SCOTT SUNDERMEYER
License NO. AR100105
Expiration Date 02/28/25

ALL WORK PREPARED ON THIS DRAWING PRIOR TO 02/28/2023 WAS COMPLETED UNDER THE DIRECT SUPERVISION OF JAMES A. SCHMITT LICENSE NO. AR95329
REVISIONS TO THIS PROJECT AFTER 03/01/2023 HAVE BEEN COMPLETED UNDER THE DIRECT SUPERVISION OF THE PROFESSIONAL LISTED IN THE TITLE BLOCK

Drawn By/Checked By:	MTT/MSB
Project Number	2100630
Owner & Permit Date	09/21/21
Bid Date	04/20/22

PARTITION TYPES & DETAILS

A5.0