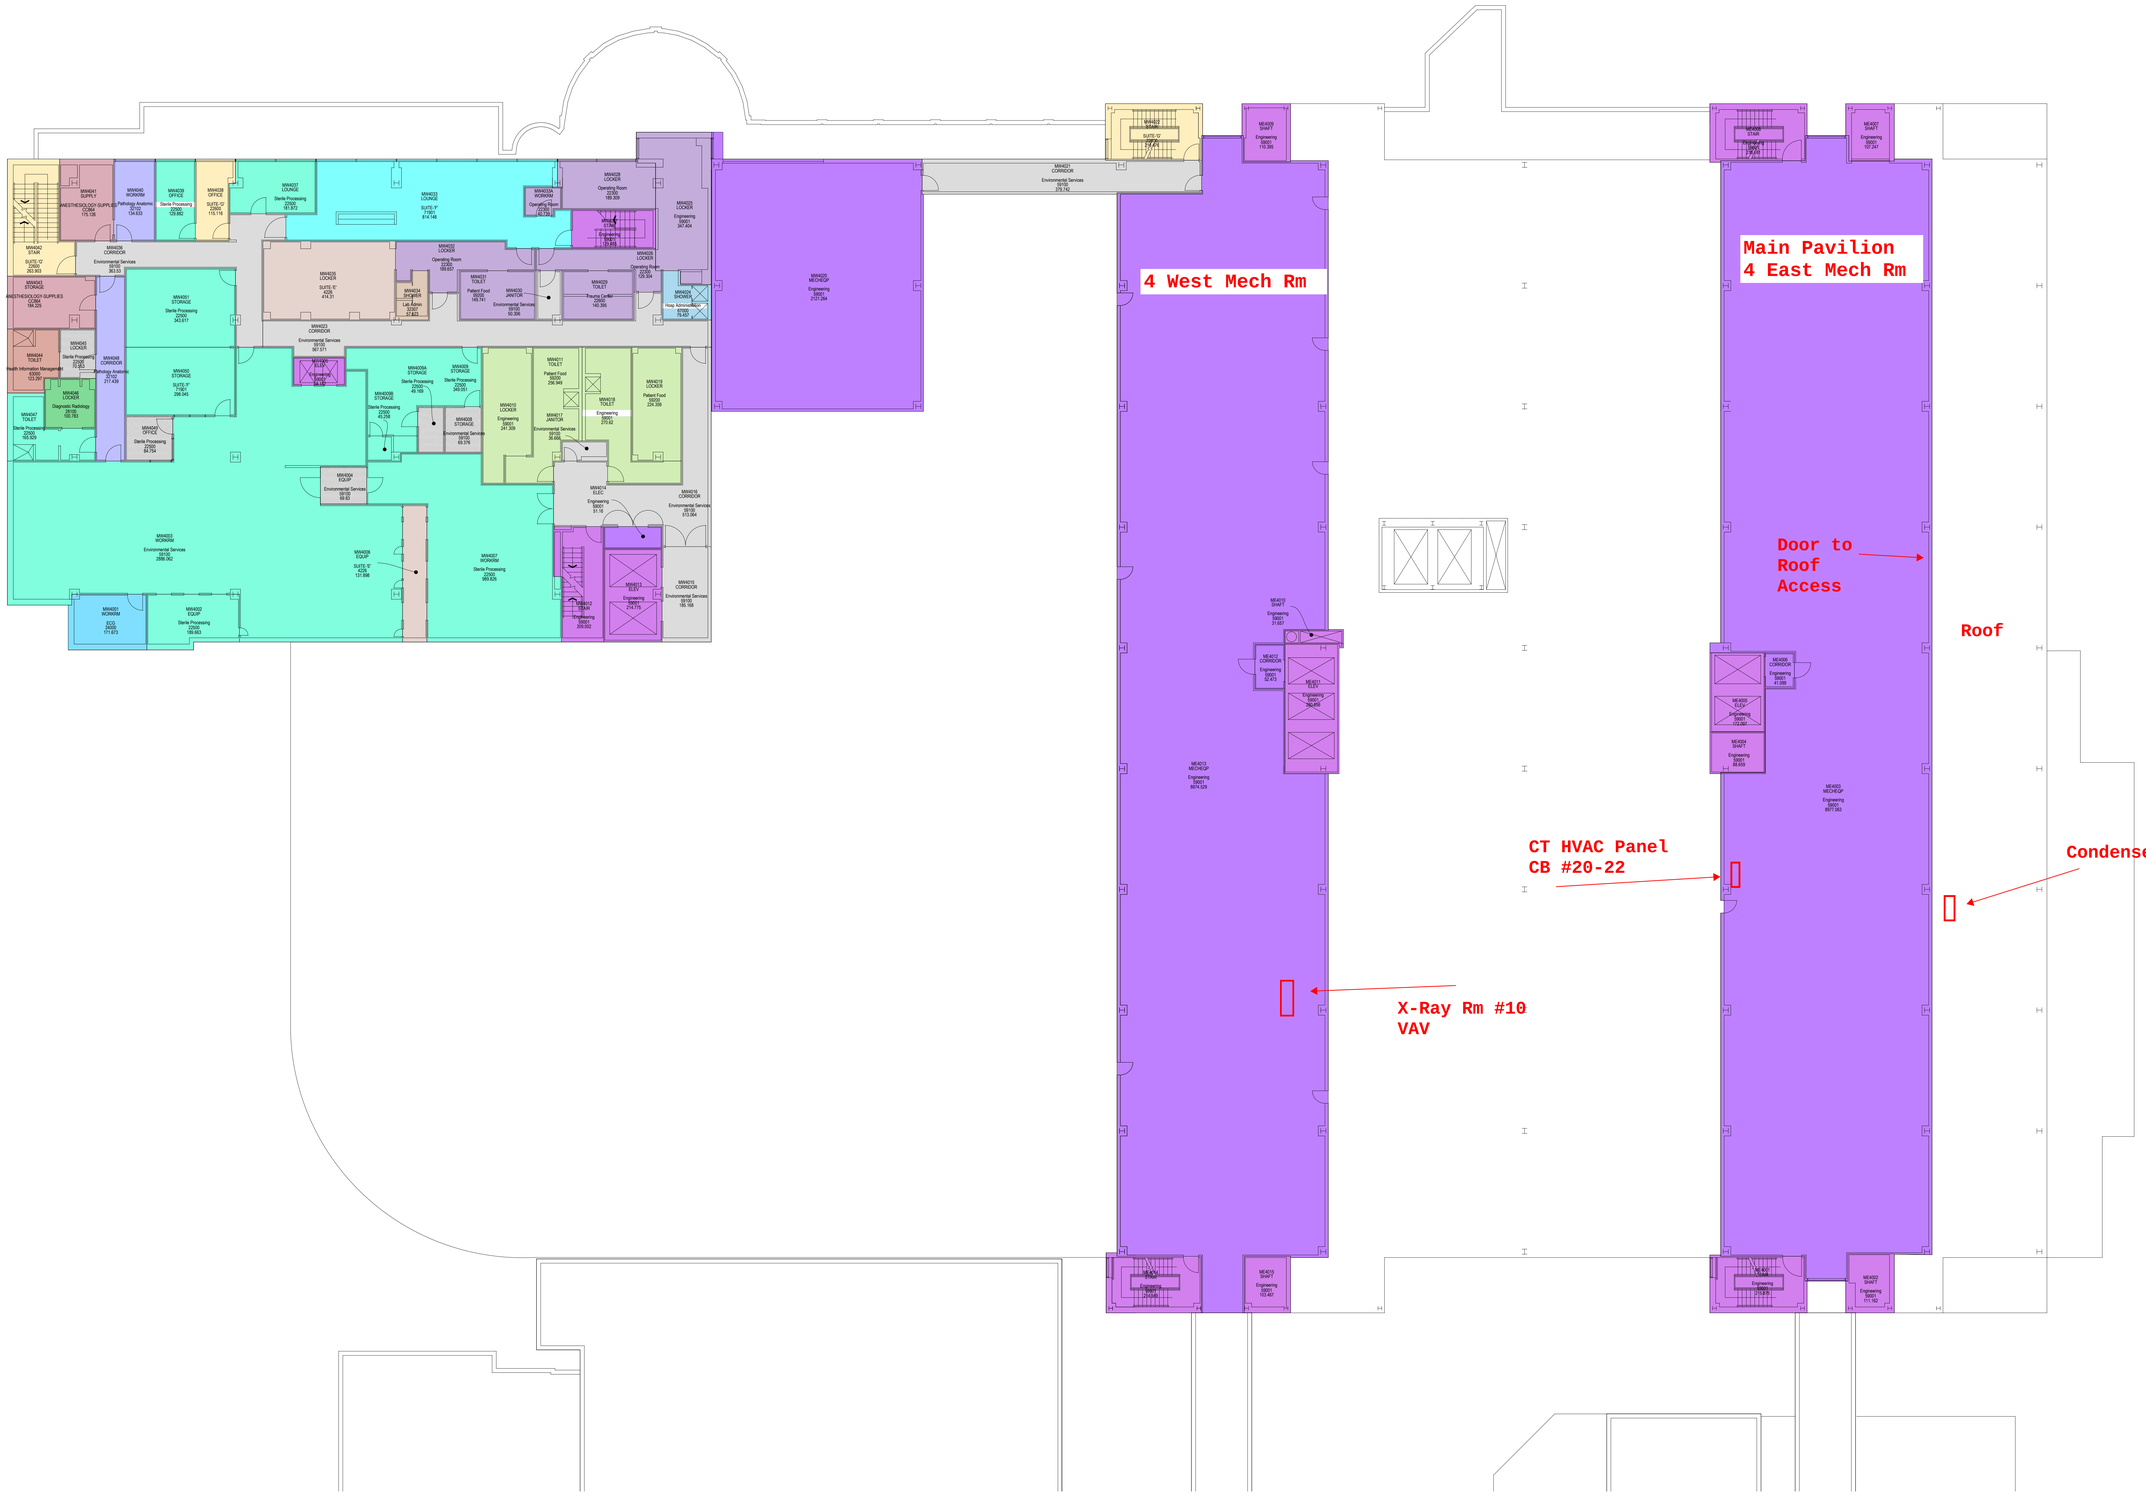

Accounting Unit	Information Description	Square Foot
4226 Total	SUITE-'E'	546.208
20206 Total	Pediatrics	7732.455
20208 Total	Maternity	12045.703
20210 Total	NICU	4362.553
22300 Total	Operating Room	664.125
22500 Total	Sterile Processing	2599.574
22600 Total	SUITE-'G'	620.774
24000 Total	ECG	171.673
28100 Total	Diagnostic Radiology	100.783
32102 Total	Pathology Anatomic	352.072
32307 Total	Lab Admin	57.523
42000 Total	Delivery Room	9330.756
42900 Total	Pediatric Admin	2330
42901 Total	Ob/Gyn Admin	467.712
42902 Total	Womens & Childrens Admin	932.344
49000 Total	Medicine Admin	2884.322
53203 Total	Document Services	69.63
59001 Total	Engineering	26861.141
59100 Total	Environmental Services	8935.447
59200 Total	Patient Food	631.049
63000 Total	Health Information Managem	123.297
67000 Total	Hosp Administration	79.457
67100 Total	Clinical Resource MGMT	109.474
71901 Total	SUITE-'F'	1112.193
CC822 Total	PEDIATRIC-SUPPORT	899.825
CC840 Total	PED.-SPECIAL-CARE	1656.033
CC864 Total	ANESTHESIOLOGY-SUPPLIES	359.351
CC956 Total	OB-CLINIC-(MIDWIFE)	392.637
CC957 Total	PHYSICIAN-PRACT.-(OB/GYN)	1692.7
Grand Total		88120.811

HR DESIGN INC.

H & R DESIGN, INC.
Facilities Design & Planning
50 Osborne Street Danbury, CT 06810
Phone: 203.790.9750 Fax: 203.790.6953

Nuvance Health

Norwalk Hospital
34 Maple Street
Norwalk, CT 06850

NH-04A

Scale: 3/32" = 1'-0"
Drawn By: H&R
Date: 12-22-22